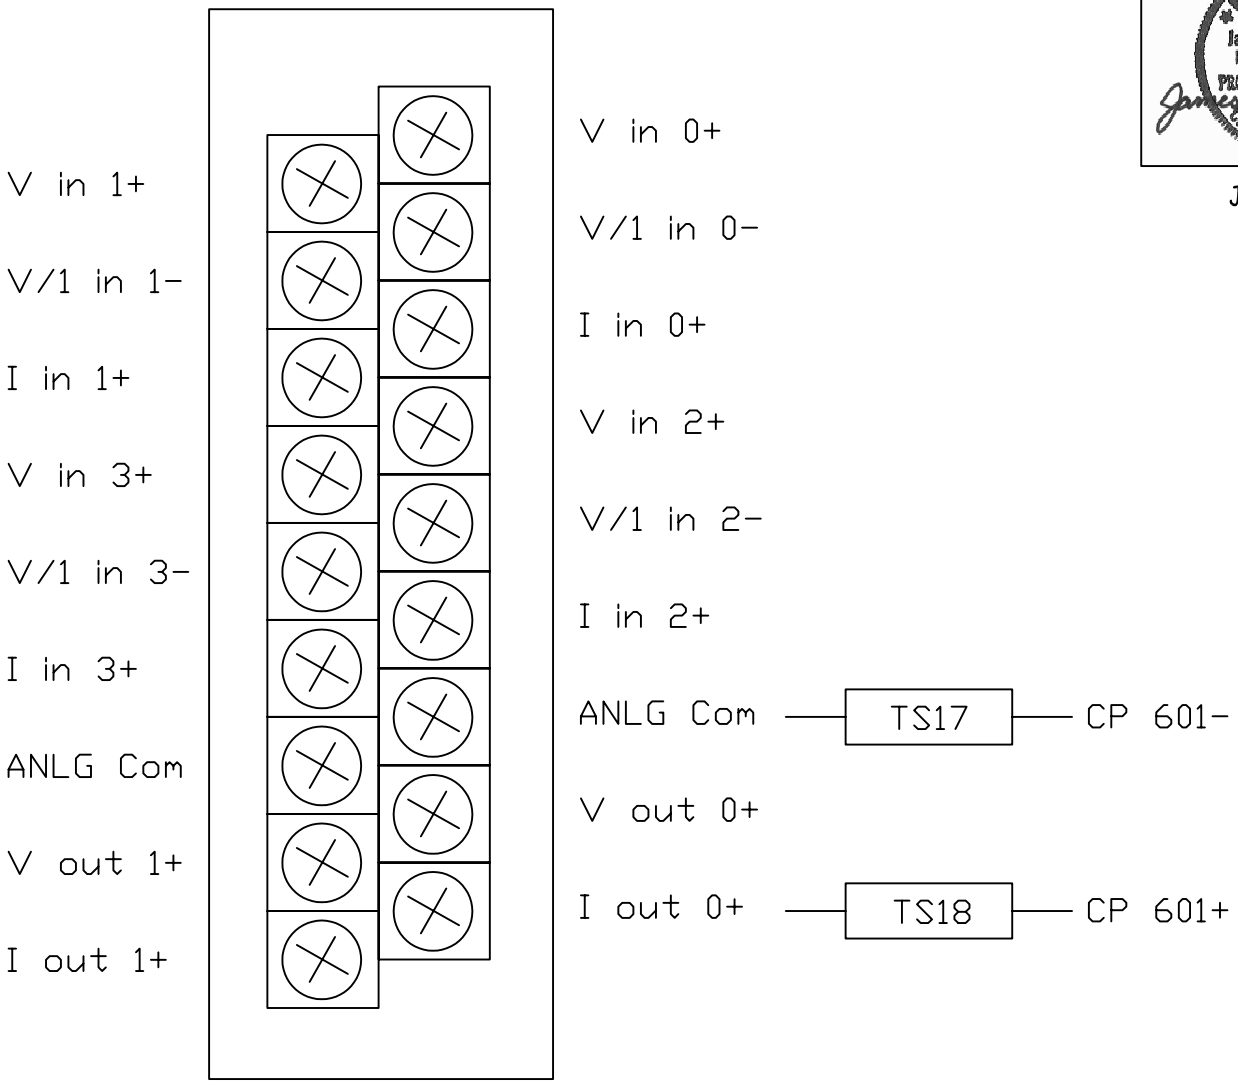

STATE OF LOUISIANA
James E. Bowie, Jr.
REG. No. 18147
REGISTERED PROFESSIONAL ENGINEER
CIVIL ENGINEERING
James E. Bowie, Jr.

July 27,2010

Water King
WATER CONDITIONING
Telephone: (337) 988-2360 * Fax: (337) 981-7922
102 Charbonnet Rd., Duson, Louisiana, U.S.A. 70529
www.waterking.com

ASI
SCADA CONTROL SYSTEMS PROGRAMMING MACHINE VISION
PROFESSIONAL SYSTEMS INTEGRATION

ANALOG I-O WIRING DIAGRAM

REFERENCED DRAWINGS	REV	DATE	APPROVED BY:	DESCRIPTION	REV	DATE	APPROVED BY:	DESCRIPTION
	A	07/21/10	TH.WEI	ISSUE FOR APPROVAL				
	A	07/20/10	.	CORRECT DRAWING BORDER / TITLE BLOCK				
	A	07/21/10	.	CORRECT per CTCI COMMENTS				
	A	07/27/10	.	CHANGES TO TITLE BOX per CTCI COMMENTS				

RSEA ENGINEERING CORPORATION

1011 PROJECT

GRAPHIC SCALE: NTS

IF THIS DRAWING IS SCALED, THE GRAPHIC SCALE MUST BE USED.

PROJECT NAME	SURVEILLANCE RADAR PROGRAM
BUILDING/STRUCTURE	WATER TREATMENT BUILDING
DRAWING TITLE	CTCI-ANALOG I-O WIRING DIAGRAM
DESIGNED BY:	R. LANDRY
DRAWN BY:	R. LANDRY
CHECKED BY:	R. RICHARDSON
APPROVED BY:	TH.WEI
SCALE	DO NOT SCALE
DATE:	06/28/2010
DISCIPLINE	N
SHEET TYPE	1
SEQUENCE	XX
SUBCON	WKI
CONTRUCTION DWG NO.	WT-N-2139

C:\WKSALES\CTCI-ANALOG I-O WIRING DIAGRAM-r3.dwg, 7/30/2010 11:07:22 AM, Adobe PDF, A4, 1:0.153961, Water King Inc