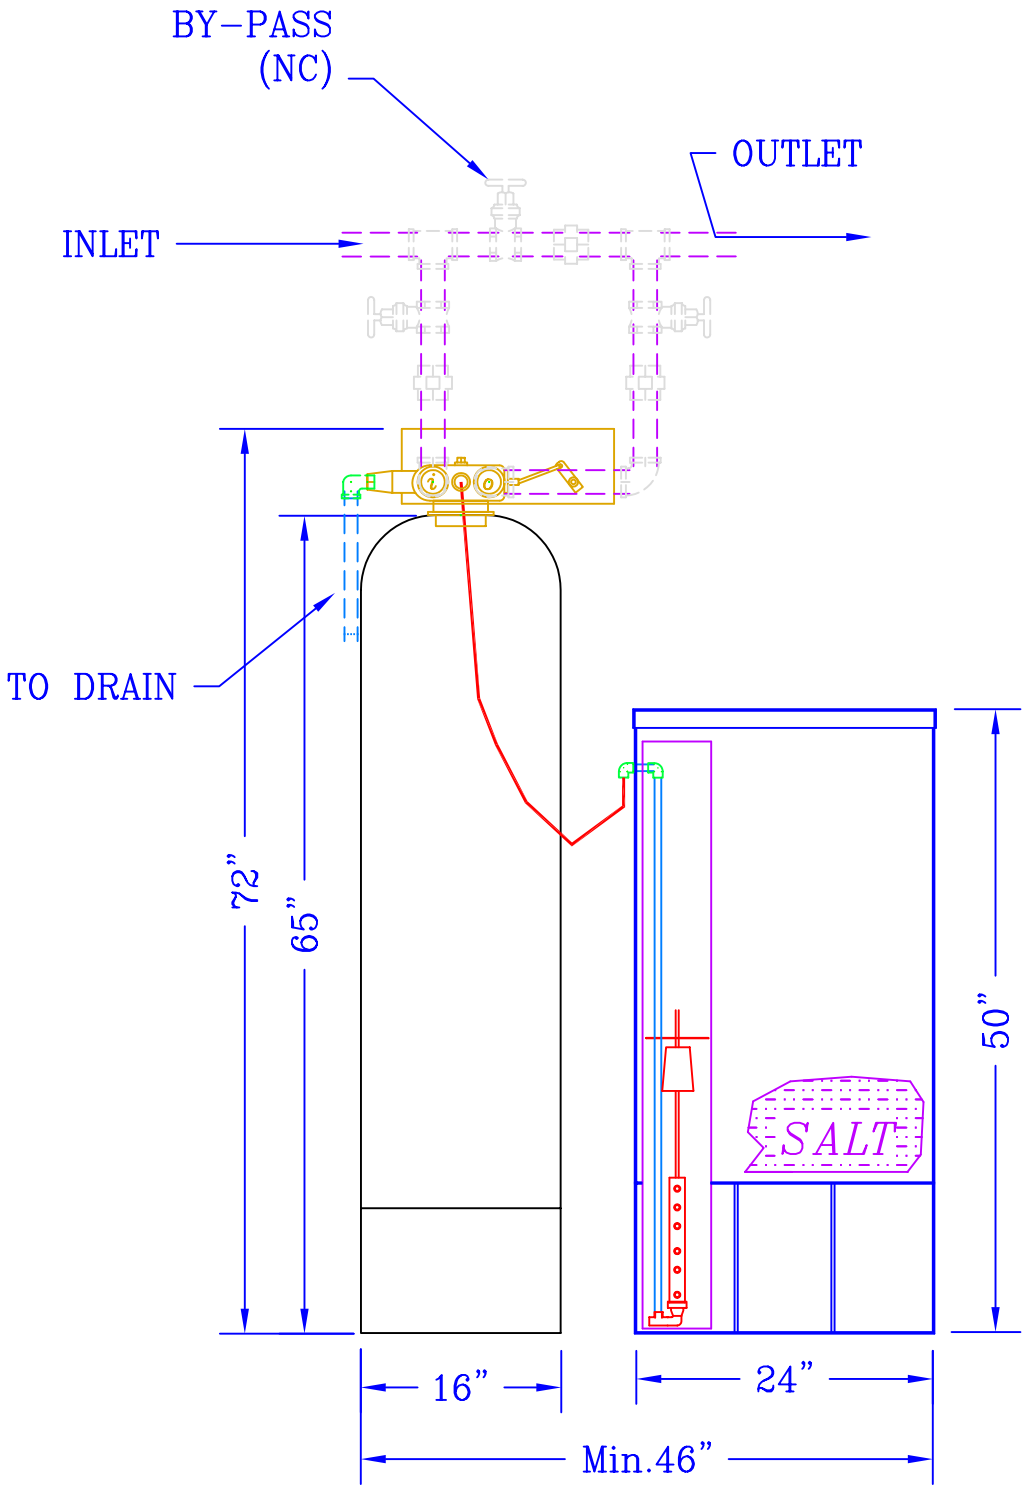

PIPING SHOWN IN DASHED LINES IS
TO BE SUPPLIED BY CUSTOMER
ACTUAL LOCATION & LENGTH MAY VARY

BY:	No.	REVISION	DATE	CK'D
	0	PRELIMINARY	10/1/99	.
	1	.	.	
		PLOTTED / PRINTED: 00/00/99		

Water King
WATER CONDITIONING
Water King, Inc.
103 Charbonnet Rd., Duson, Louisiana, U.S.A. 70529
Telephone: (337) 988-2360 * Fax: (337) 981-7922
www.waterking.com

RF-120 WATER SOFTENER
TYPICAL PIPING ARRANGEMENT

DR. BY R.RICHARDSON	ENG.: .	DRY WEIGHT
CH. BY	FILE: C:\CATALOG\WKRF120.dwg	OPERATING WT.
DATE 10/01/99	DRAWING NUMBER	
SCALE @24"x36" NONE	WKRF120	SHEET 1 / 1