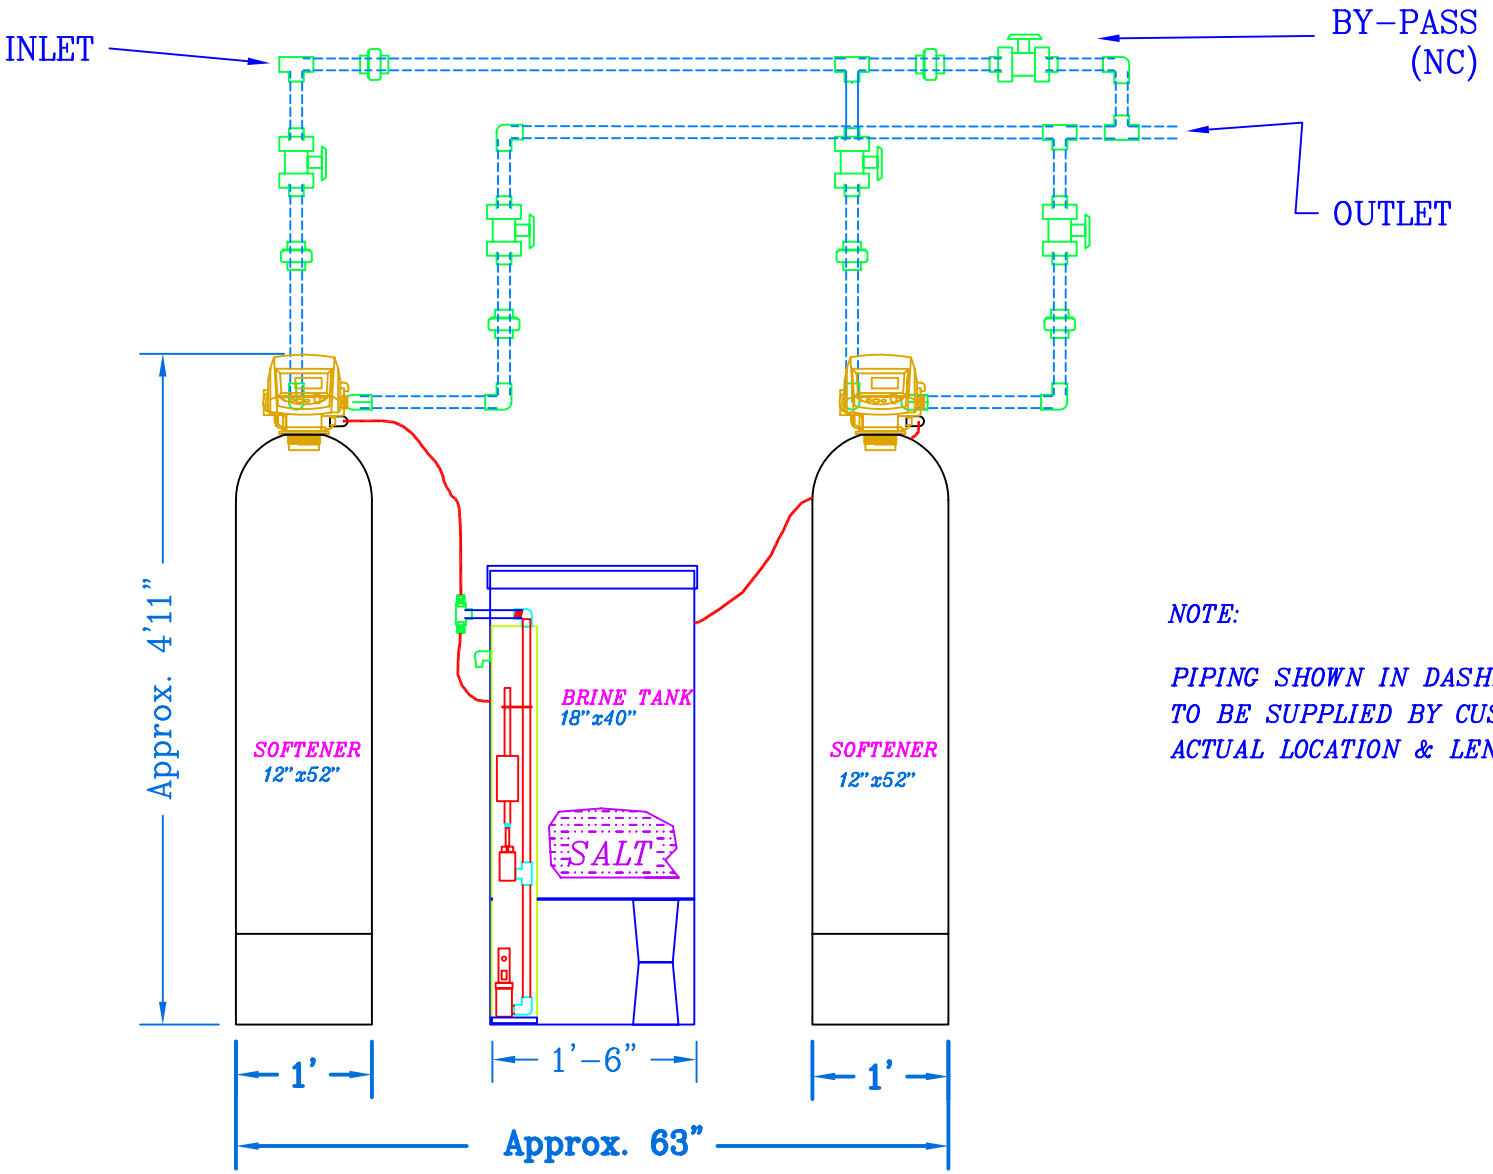

NOTE:

PIPING SHOWN IN DASHED LINES IS TO BE SUPPLIED BY CUSTOMER ACTUAL LOCATION & LENGTH MAY VARY

BY:	No.	REVISION	DATE	CK'D
	0	PRELIMINARY	9/30/99	.
	1	UPDATE BRINE TANK & CONTROL VALVE	9/24/07	
		PLOTTED / PRINTED: 2008-09-12		

Water King
WATER CONDITIONING
Water King, Inc.
102 Charbonnet Rd., Duson, Louisiana, U.S.A. 70529
Telephone: (337) 988-2360 * Fax: (337) 981-7922
www.waterking.com

BF-50-TA TWIN ALT. WATER SOFTENER
TYPICAL PIPING ARRANGEMENT

DR. BY R.RICHARDSON	ENG.: XXXX	DRY WEIGHT
CH. BY	FILE: C:\CATALOG\WKBF50TA.dwg	OPERATING WT.
DATE 9-8-08	DRAWING NUMBER	
SCALE @24"x36" NONE	WKBF-50-TA	SHEET 1 / 1

J:\Drawings\catalog\BF\WKBF-50-TA.dwg, 9/12/2008 12:03:38 PM, Adobe PDF