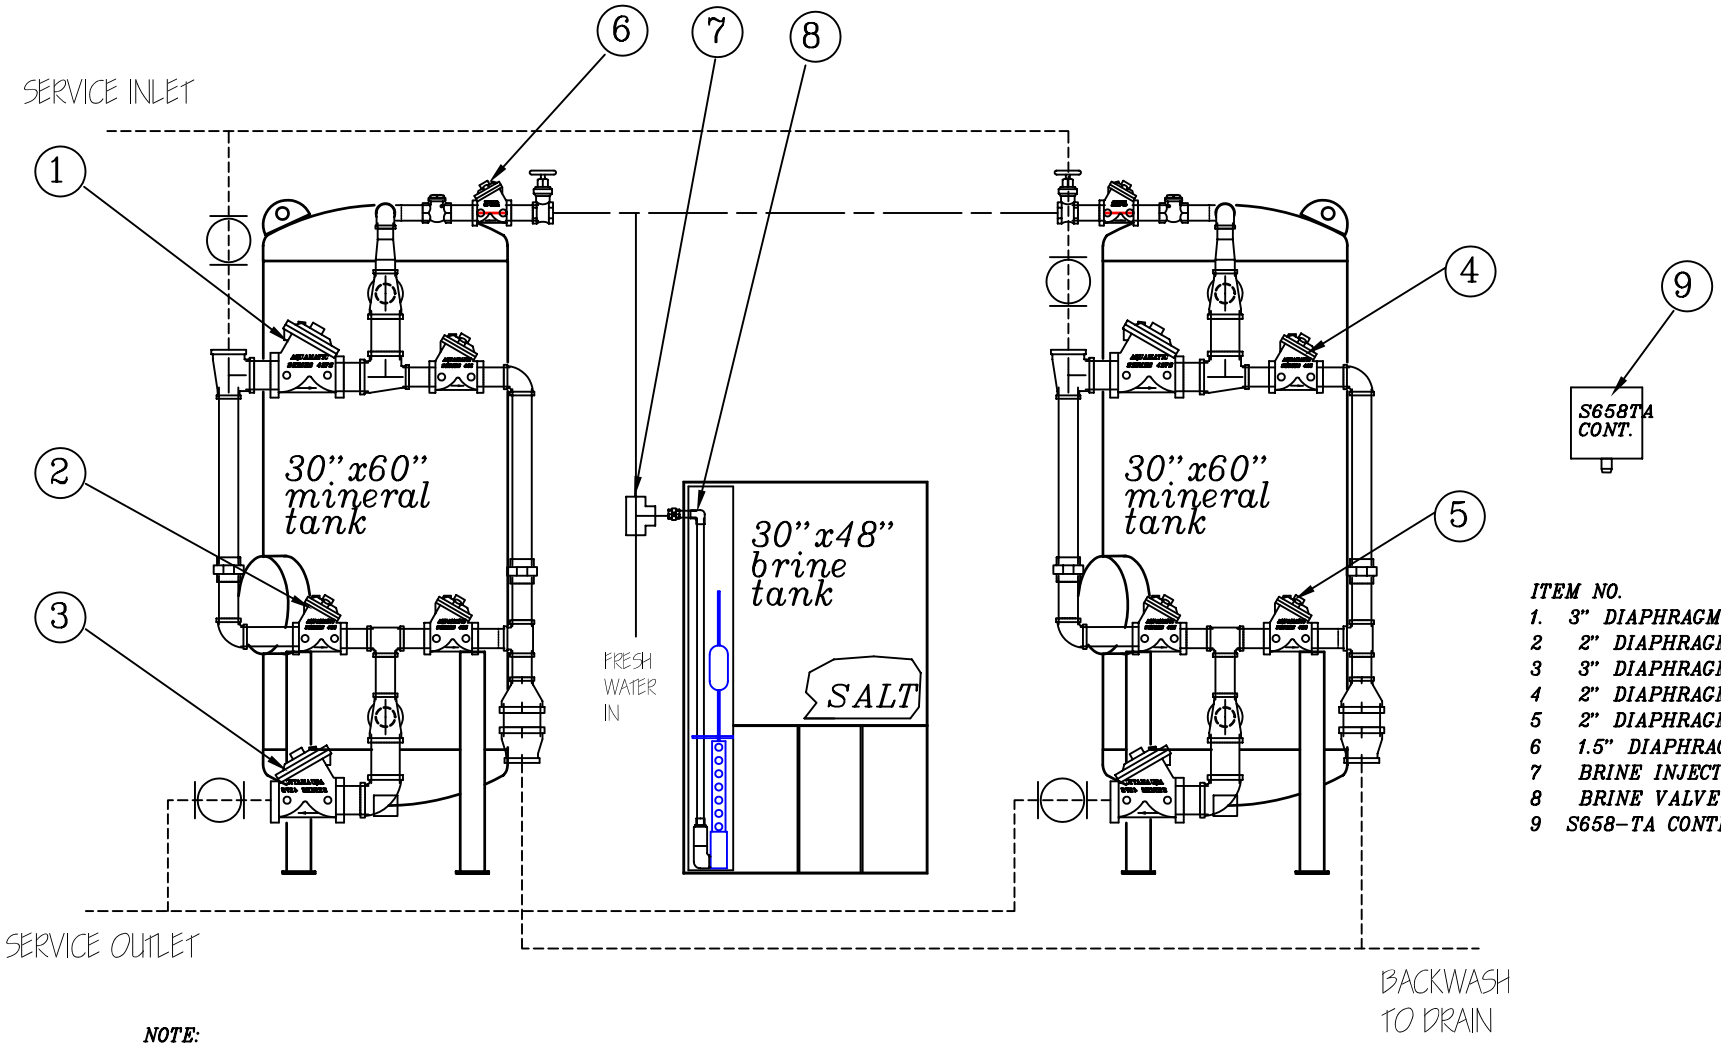

ITEM NO.

1. 3" DIAPHRAGM VALVE, SERVICE INLET
2 2" DIAPHRAGM VALVE, B.W. INLET
3 3" DIAPHRAGM VALVE, SERVICE OUT
4 2" DIAPHRAGM VALVE, B.W. OUTLET
5 2" DIAPHRAGM VALVE, F. RINSE OUTLET
6 1.5" DIAPHRAGM VALVE, BRINE INLET
7 BRINE INJECTOR
8 BRINE VALVE
9 S658-TA CONTROLLER W/STAGER

NOTE:
DOTTED LINES INDICATE PIPING LOGIC ONLY
ACTUAL PIPING MAY VARY WITH CUSTOMER'S
NEEDS AND APPLICATIONS.
PIPING SHOWN BY DOTTED LINES TO BE
SUPPLIED BY CUSTOMER.

BY:	No.	REVISION	DATE	CKD
	0	PRELIMINARY	11/16/96	
	1	.		
		PLOTTED / PRINTED: 11/16/96		

Water King
Water Conditioning
Water King, Inc.
103 Charbonnet Rd., Duson, Louisiana, U.S.A. 70529
Telephone: (337) 988-2360 Fax: (337) 981-7922

HF-300-3"-VN-TA
TYPICAL PIPING ARRANGEMENT

DR. R.Richardson	ENG.: ..	DRY WEIGHT
CHK.	FILE: C:\CATALOG\WK1143.dwg	OPERATING WT.
DATE 11/16/96	DRAWING NUMBER WK1143	SHEET 1/1
SCALE NONE		